

THE PORT AUTHORITY
OF NY & NJ

James J. [Signature]



3/15/01 Drawings of Record
No. Date Revision Approved

Engineering Department
Design Division

The World Trade
Center
Electrical/HVAC
Upgrade Program

LOW VOLTAGE DISTRIBUTION
TWO WTC
ARCHITECTURAL
75TH FLOOR
WEST & EAST SIDE
REFLECTED CEILING
PLAN & SECTIONS






This drawing subject to conditions in contract.
All inventions, ideas, designs and methods
herein are reserved to Port Authority and
may not be used without its written consent.

S.C.&M.S. S.C.&S.P.P.
Designed by Drawn by Checked by

Date 10-4-83 Scale AS NOTED

Contract Number Drawing Number

WTC-804.041 A-10

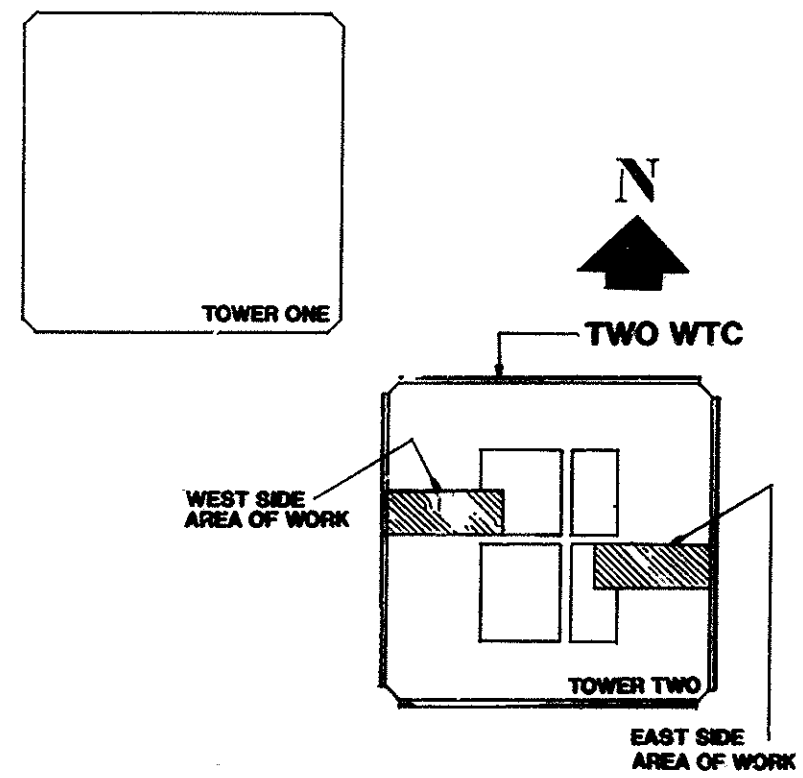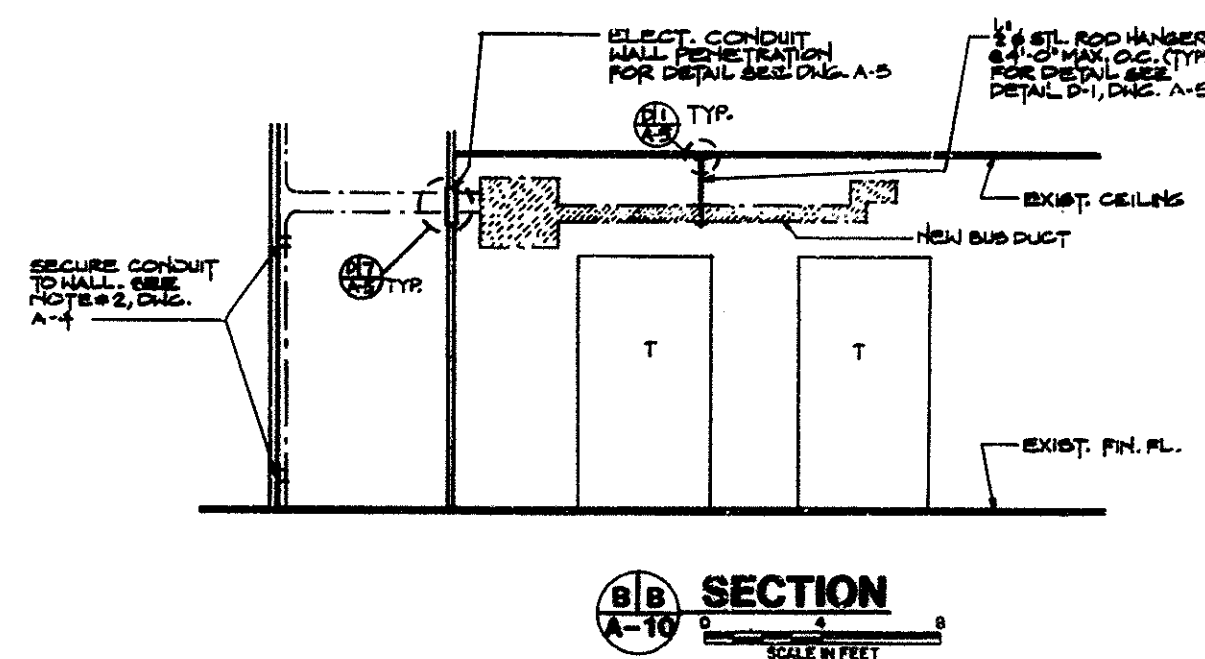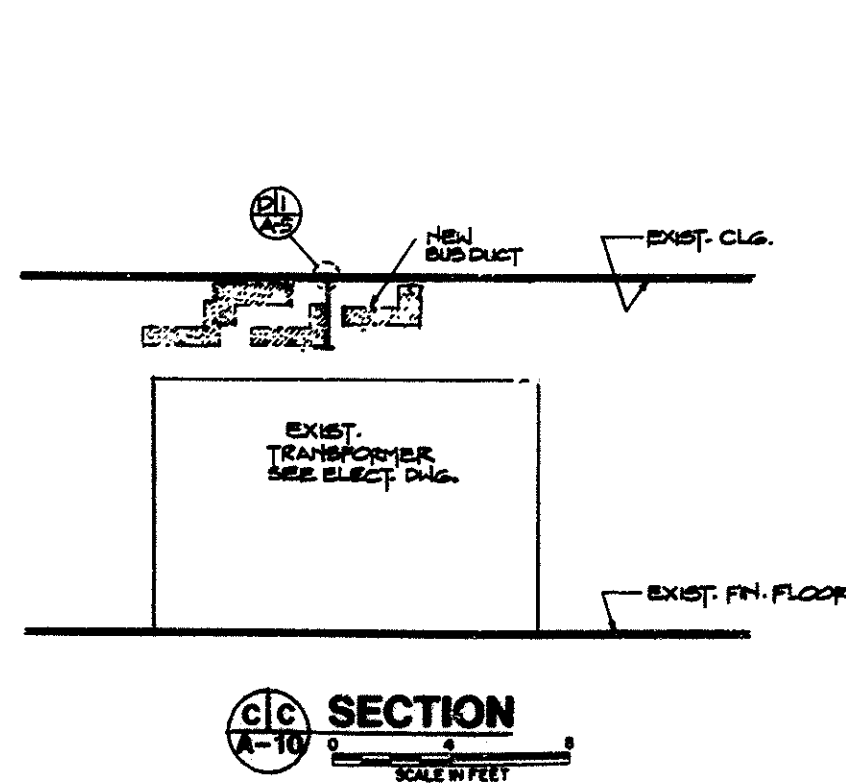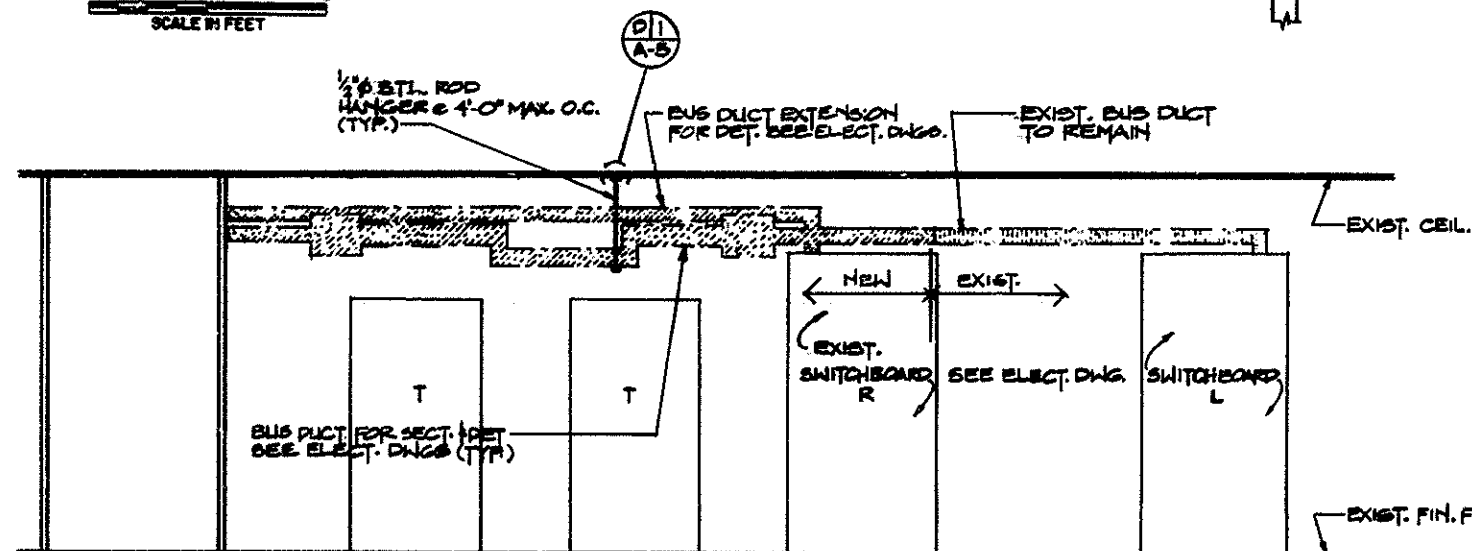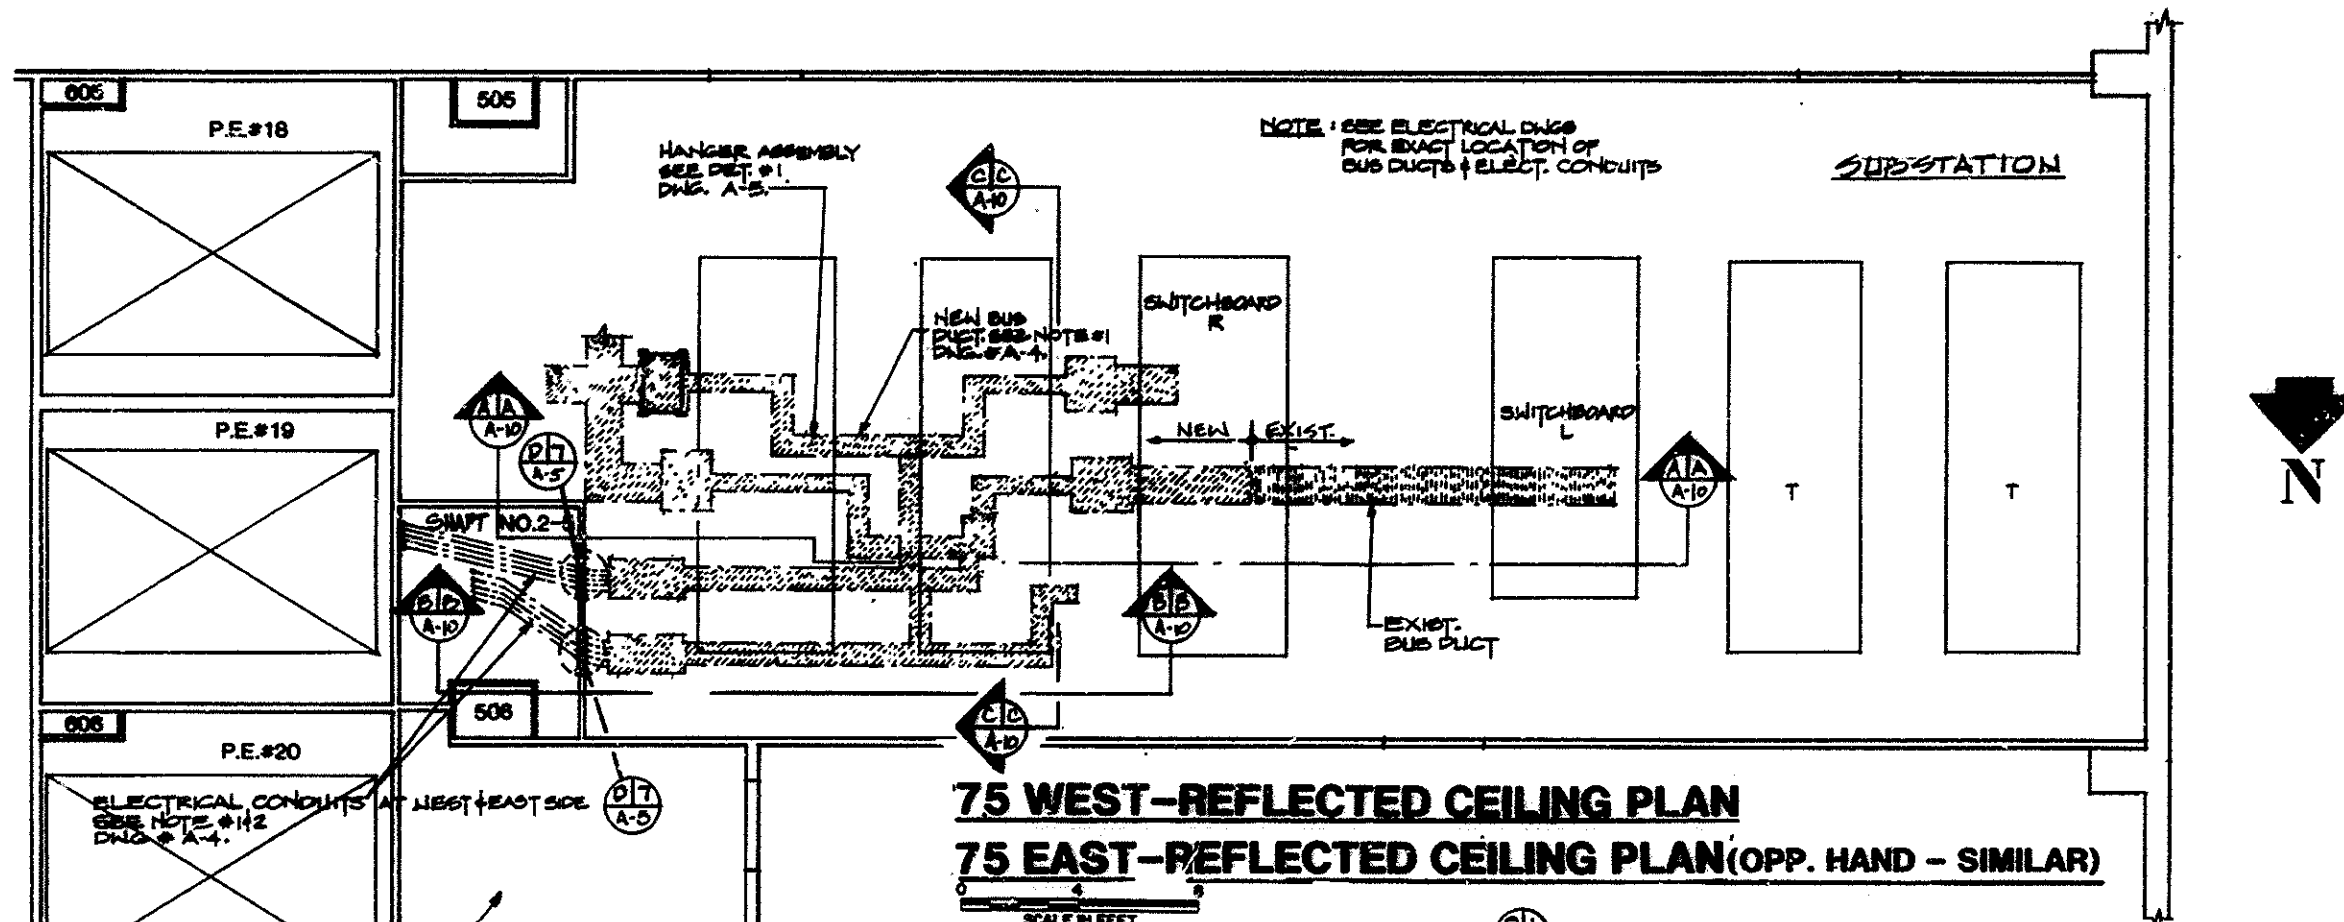

KEY PLAN
NO SCALE